Process Flow Diagram

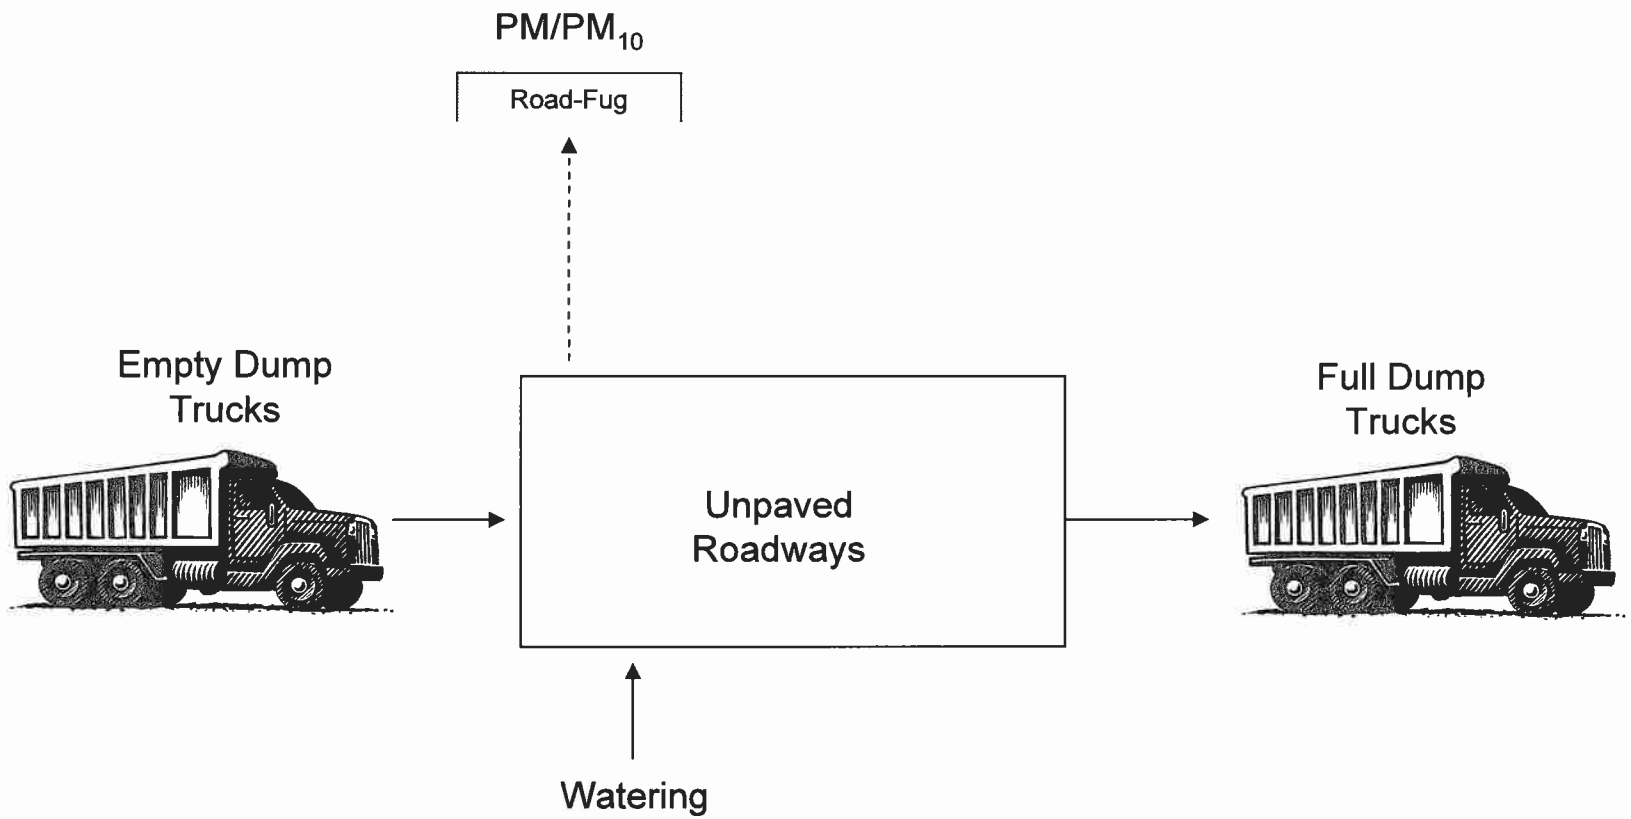

ENVIRON

Unpaved Roadways Dicks Creek and Monroe Ditch Remediation AK Steel Corporation – Middletown Works	Project No.:	21-16434F
	Date:	2/2009
	Drawn By:	JDG

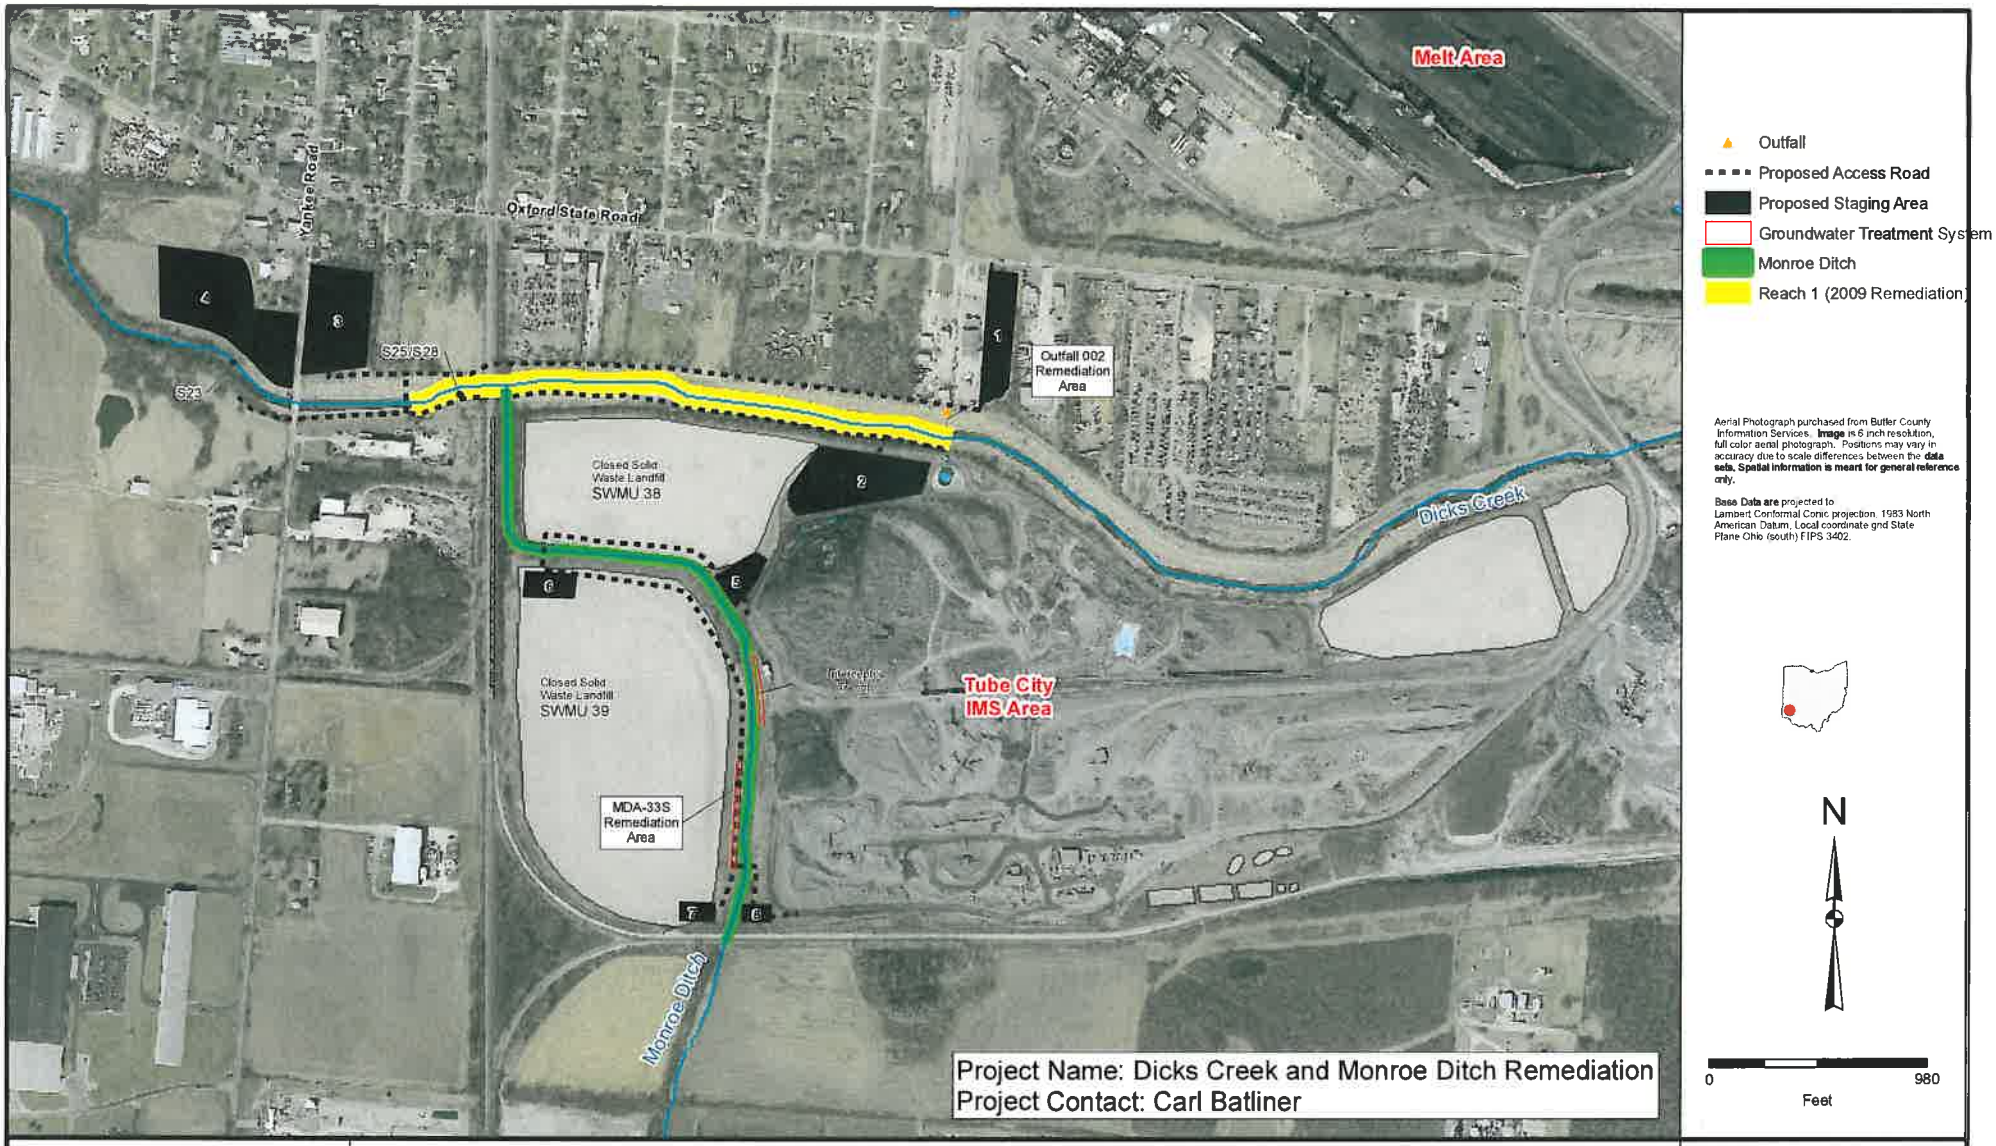

ENVIRON
13801 West Center St., Burton, OH 44021

Remediation Site Map
Middletown, Ohio

Figure 1

Drafter: E. Martin | Contract Number: 21-16434K | Approved: T. Barber

Tuesday, January 6, 2009 4:25:30 PM
\\mesrv02\Client_Files\AK Steel\Data\GIS_Projects\General\Construct\Stormwater\NOI.mxd