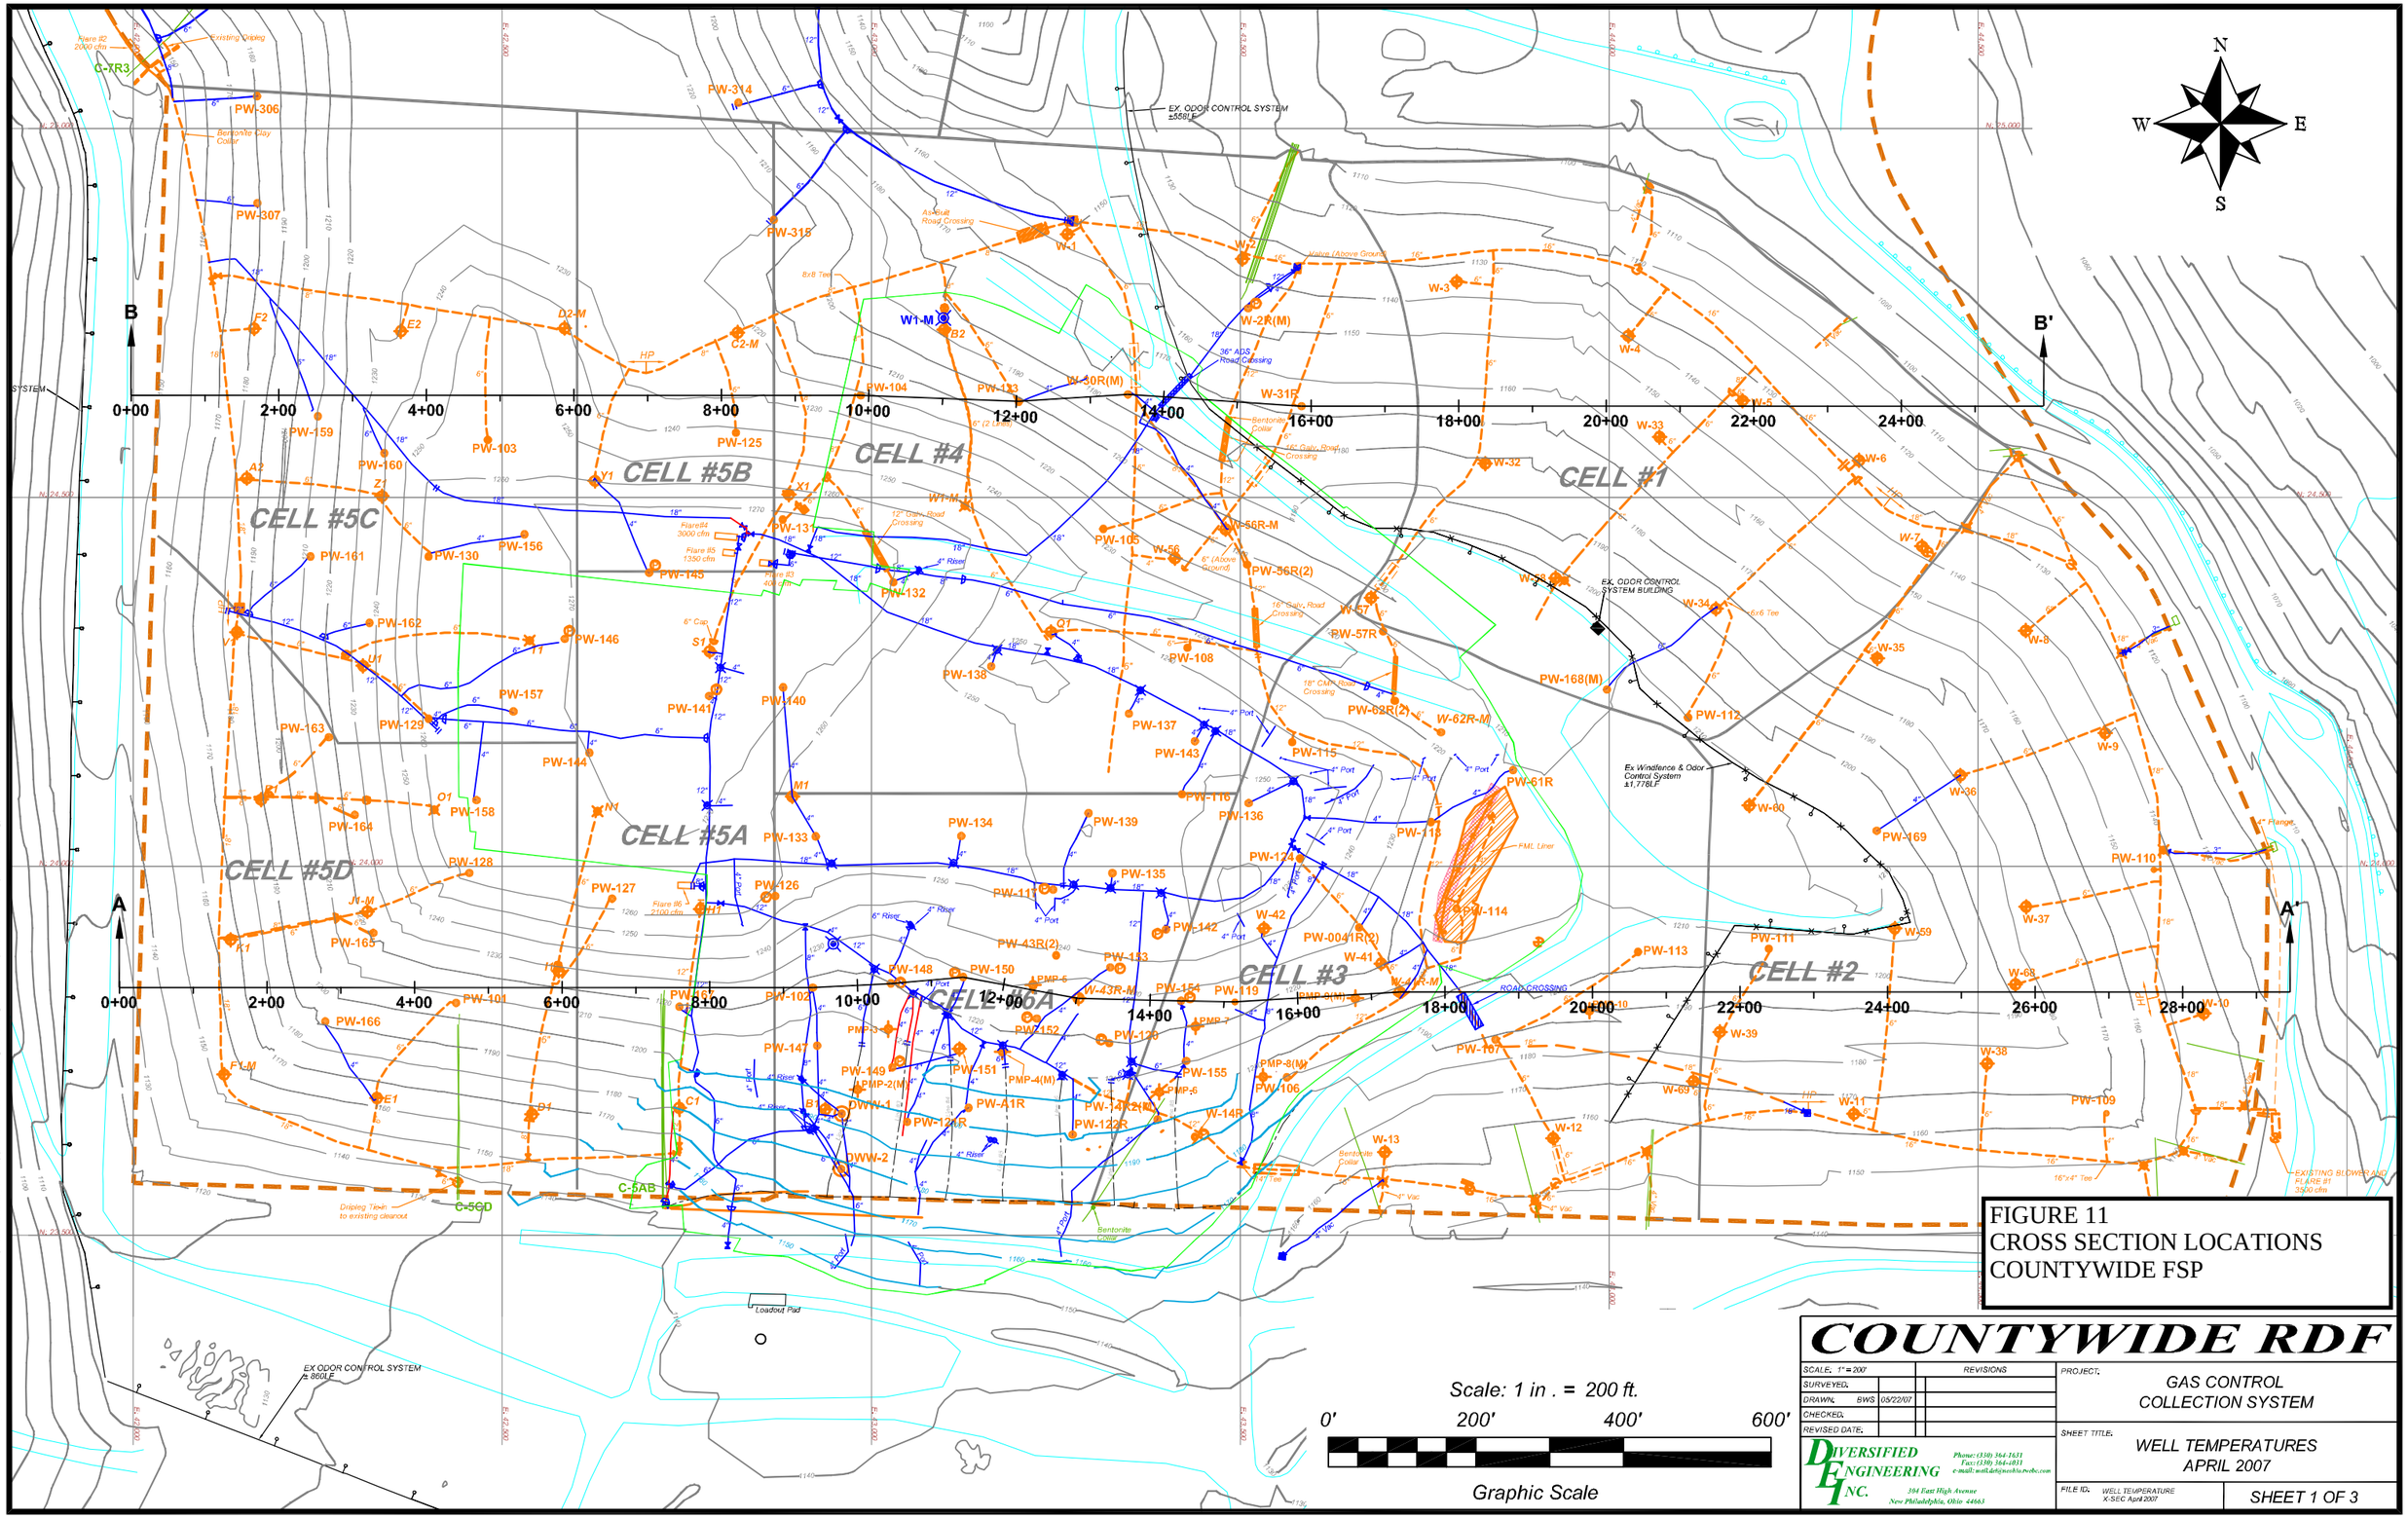

FIGURE 11
CROSS SECTION LOCATIONS
COUNTYWIDE FSP

COUNTYWIDE RDF

SCALE: 1" = 200'		REVISIONS
SURVEYED:		
DRAWN:	BWS	05/22/07
CHECKED:		
REVISED DATE:		

PROJECT: GAS CONTROL COLLECTION SYSTEM

SHEET TITLE: WELL TEMPERATURES APRIL 2007

FILE ID: WELL TEMPERATURE X-SEC April 2007

SHEET 1 OF 3

DIVERSIFIED ENGINEERING INC.
Phone: (330) 364-1631
Fax: (330) 364-4031
e-mail: mail.dei@neohio.webc.com
394 East High Avenue
New Philadelphia, Ohio 44663

\\Server\d on server\LANDFILLS\Countywide Landfill\Fire Suppression Plan - Drawings\Drawings\Well Temperature X-SEC April 2007.dwg, 5/22/2007 3:37:37 PM