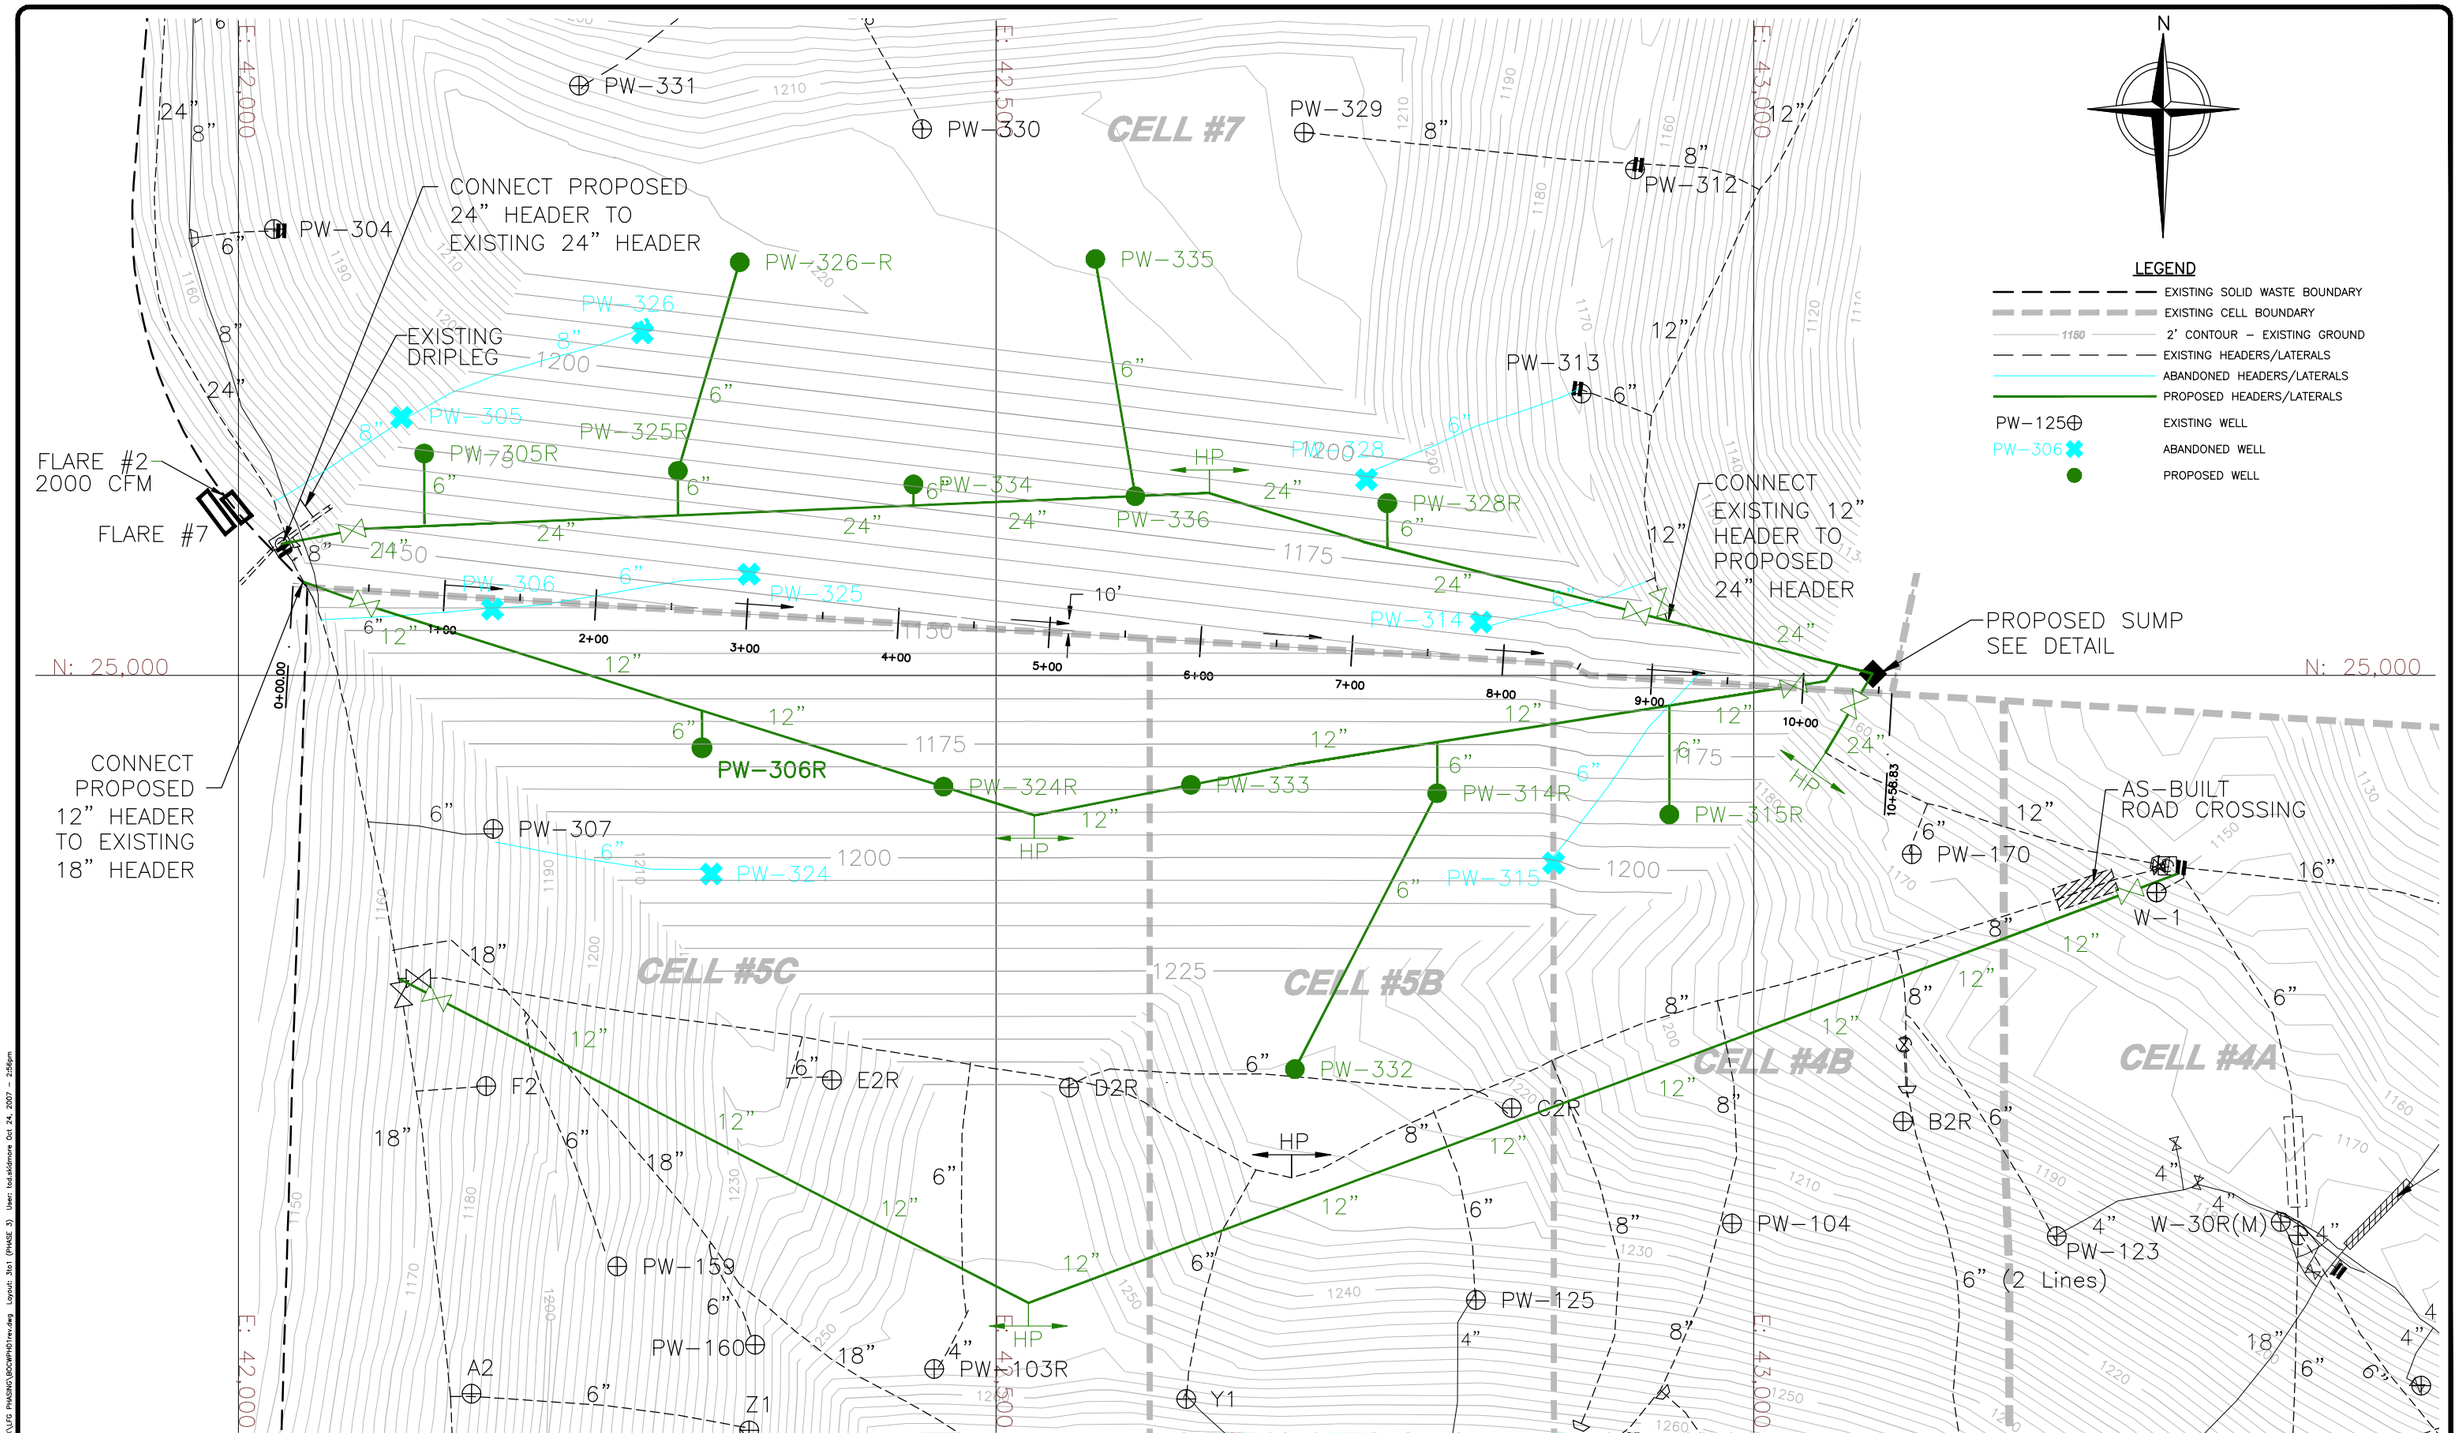

NOTES:

1. ABANDONED WELL IN EXCAVATION ZONE WILL BE GROUTED BEFORE EXCAVATION.
2. MAINTAIN 5% MIN. SLOPE ON ALL HEADERS.

0 50 100
SCALE IN FEET

NOT FOR CONSTRUCTION FOR PERMITTING PURPOSES ONLY

REV	DATE	DESCRIPTION	DWN BY	DES BY	CHK BY	APP BY

DATE OF ISSUE 10/16/07
DRAWN BY TSS
DESIGNED BY KTK
CHECKED BY KTK
APPROVED BY MSM

CORNERSTONE Environmental Group, LLC

This drawing represents intellectual property of Cornerstone Environmental Group, LLC. Any modification to the original by other than Cornerstone Environmental Group, LLC personnel violates its original purpose and as such is rendered void. Cornerstone Environmental Group, LLC will not be held liable for any changes made to this document without express written consent of the originator.

REPUBLIC SERVICES OF OHIO
COUNTYWIDE RECYCLING & DISPOSAL

CELL 5&7 AIR BREAK
LANDFILL GAS COLLECTION SYSTEM MODIFICATIONS

FIGURE NO. **9**

PROJECT NO. 070187

File: J:\COUNTYWIDE - R001 - XXXXXX\LFG PHASING\SCOPING\Trex.dwg Layout: 3to1 (PHASE 3) User: tsalsbrook Oct 24, 2007 - 2:56pm

1" 1/2" 0"