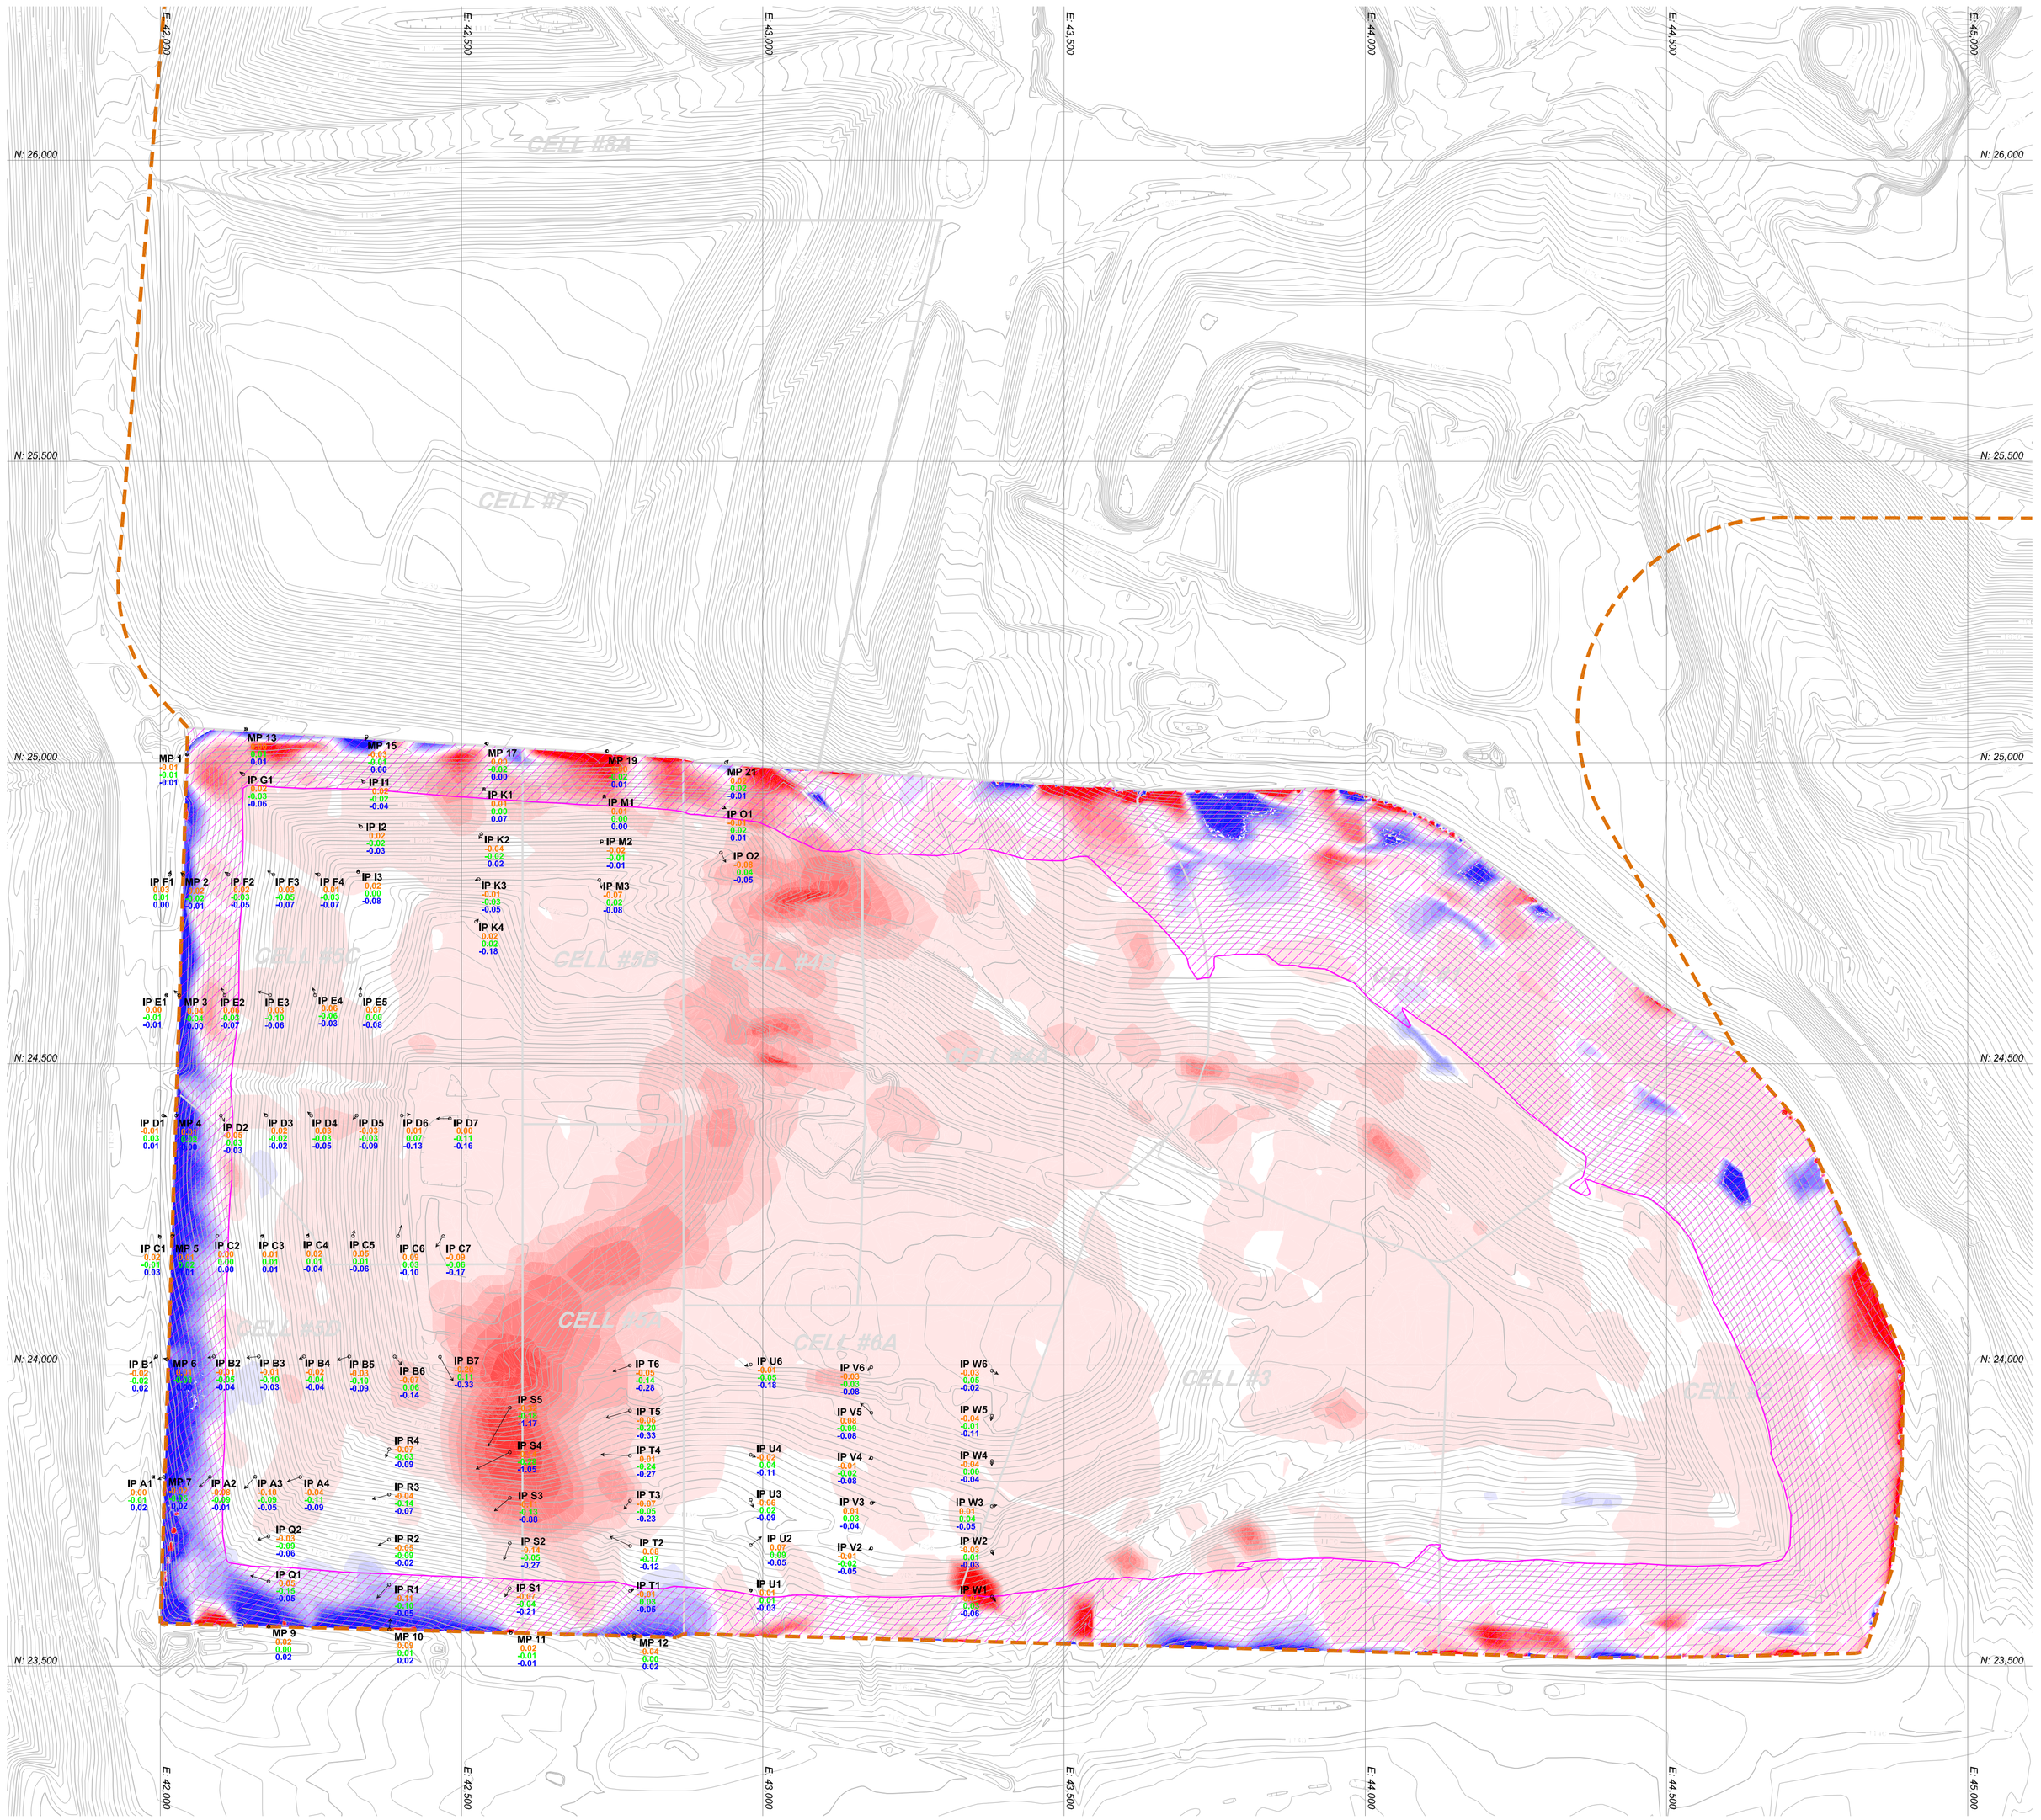

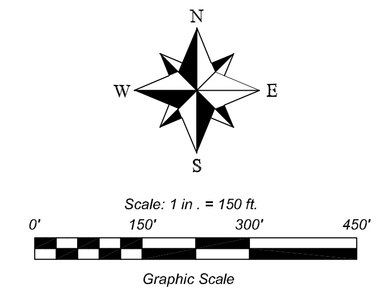

LEGEND:

1120 — EXISTING CONTOUR (AERIAL MAPPING 5/21/09), CTR INT. = 2' (SHOWN FOR REFERENCE ONLY)

≤ 60ft OF WASTE DEPTH

ANNUALIZED RATE (%) OF SETTLEMENT COLOR LEGEND

- Greater than 10.0%
- 9.0% TO 10.0%
- 8.0% TO 9.0%
- 7.0% TO 8.0%
- 6.0% TO 7.0%
- 5.0% TO 6.0%
- 4.0% TO 5.0%
- 3.0% TO 4.0%
- 2.0% TO 3.0%
- 0.0% TO 2.0%
- 0.0% TO 0.0%
- -2.0% TO 0.0%
- -3.0% TO -2.0%
- -4.0% TO -3.0%
- -5.0% TO -4.0%
- -6.0% TO -5.0%
- -7.0% TO -6.0%
- -8.0% TO -7.0%
- -9.0% TO -8.0%
- -10.0% TO -9.0%
- Greater than -10.0%

VECTOR LABELING CONVENTION:

IP S2
CHANGE IN NORTHING (ft)
CHANGE IN EASTING (ft)
CHANGE IN ELEVATION (ft)

REV	DATE	DESCRIPTION	DWN BY	DES BY	CHK BY	APP BY

ISSUE DATE 04/26/10 SCALE 1" = 150' CTR INT. 2'
SURVEYED BY MO/AG CHECKED BY CCV
DRAWN BY BWS APPROVED BY CRB

Diversified Engineering Inc.
CONSULTING ENGINEERS & SURVEYORS
225 FAIR AVENUE, N.E.
NEW PHILADELPHIA, OH 44663
Phone: (330) 364-1631
Fax: (330) 364-4031
e-mail: dei@diveng.com

COUNTYWIDE RDF

PROJECT: 88 Ac. REMEDIATION UNIT

SHEET TITLE: INCREMENTAL SETTLEMENT MAP w/ SLOPE PIN MOVEMENT VECTORS (APRIL 2010)

FIGURE: 8