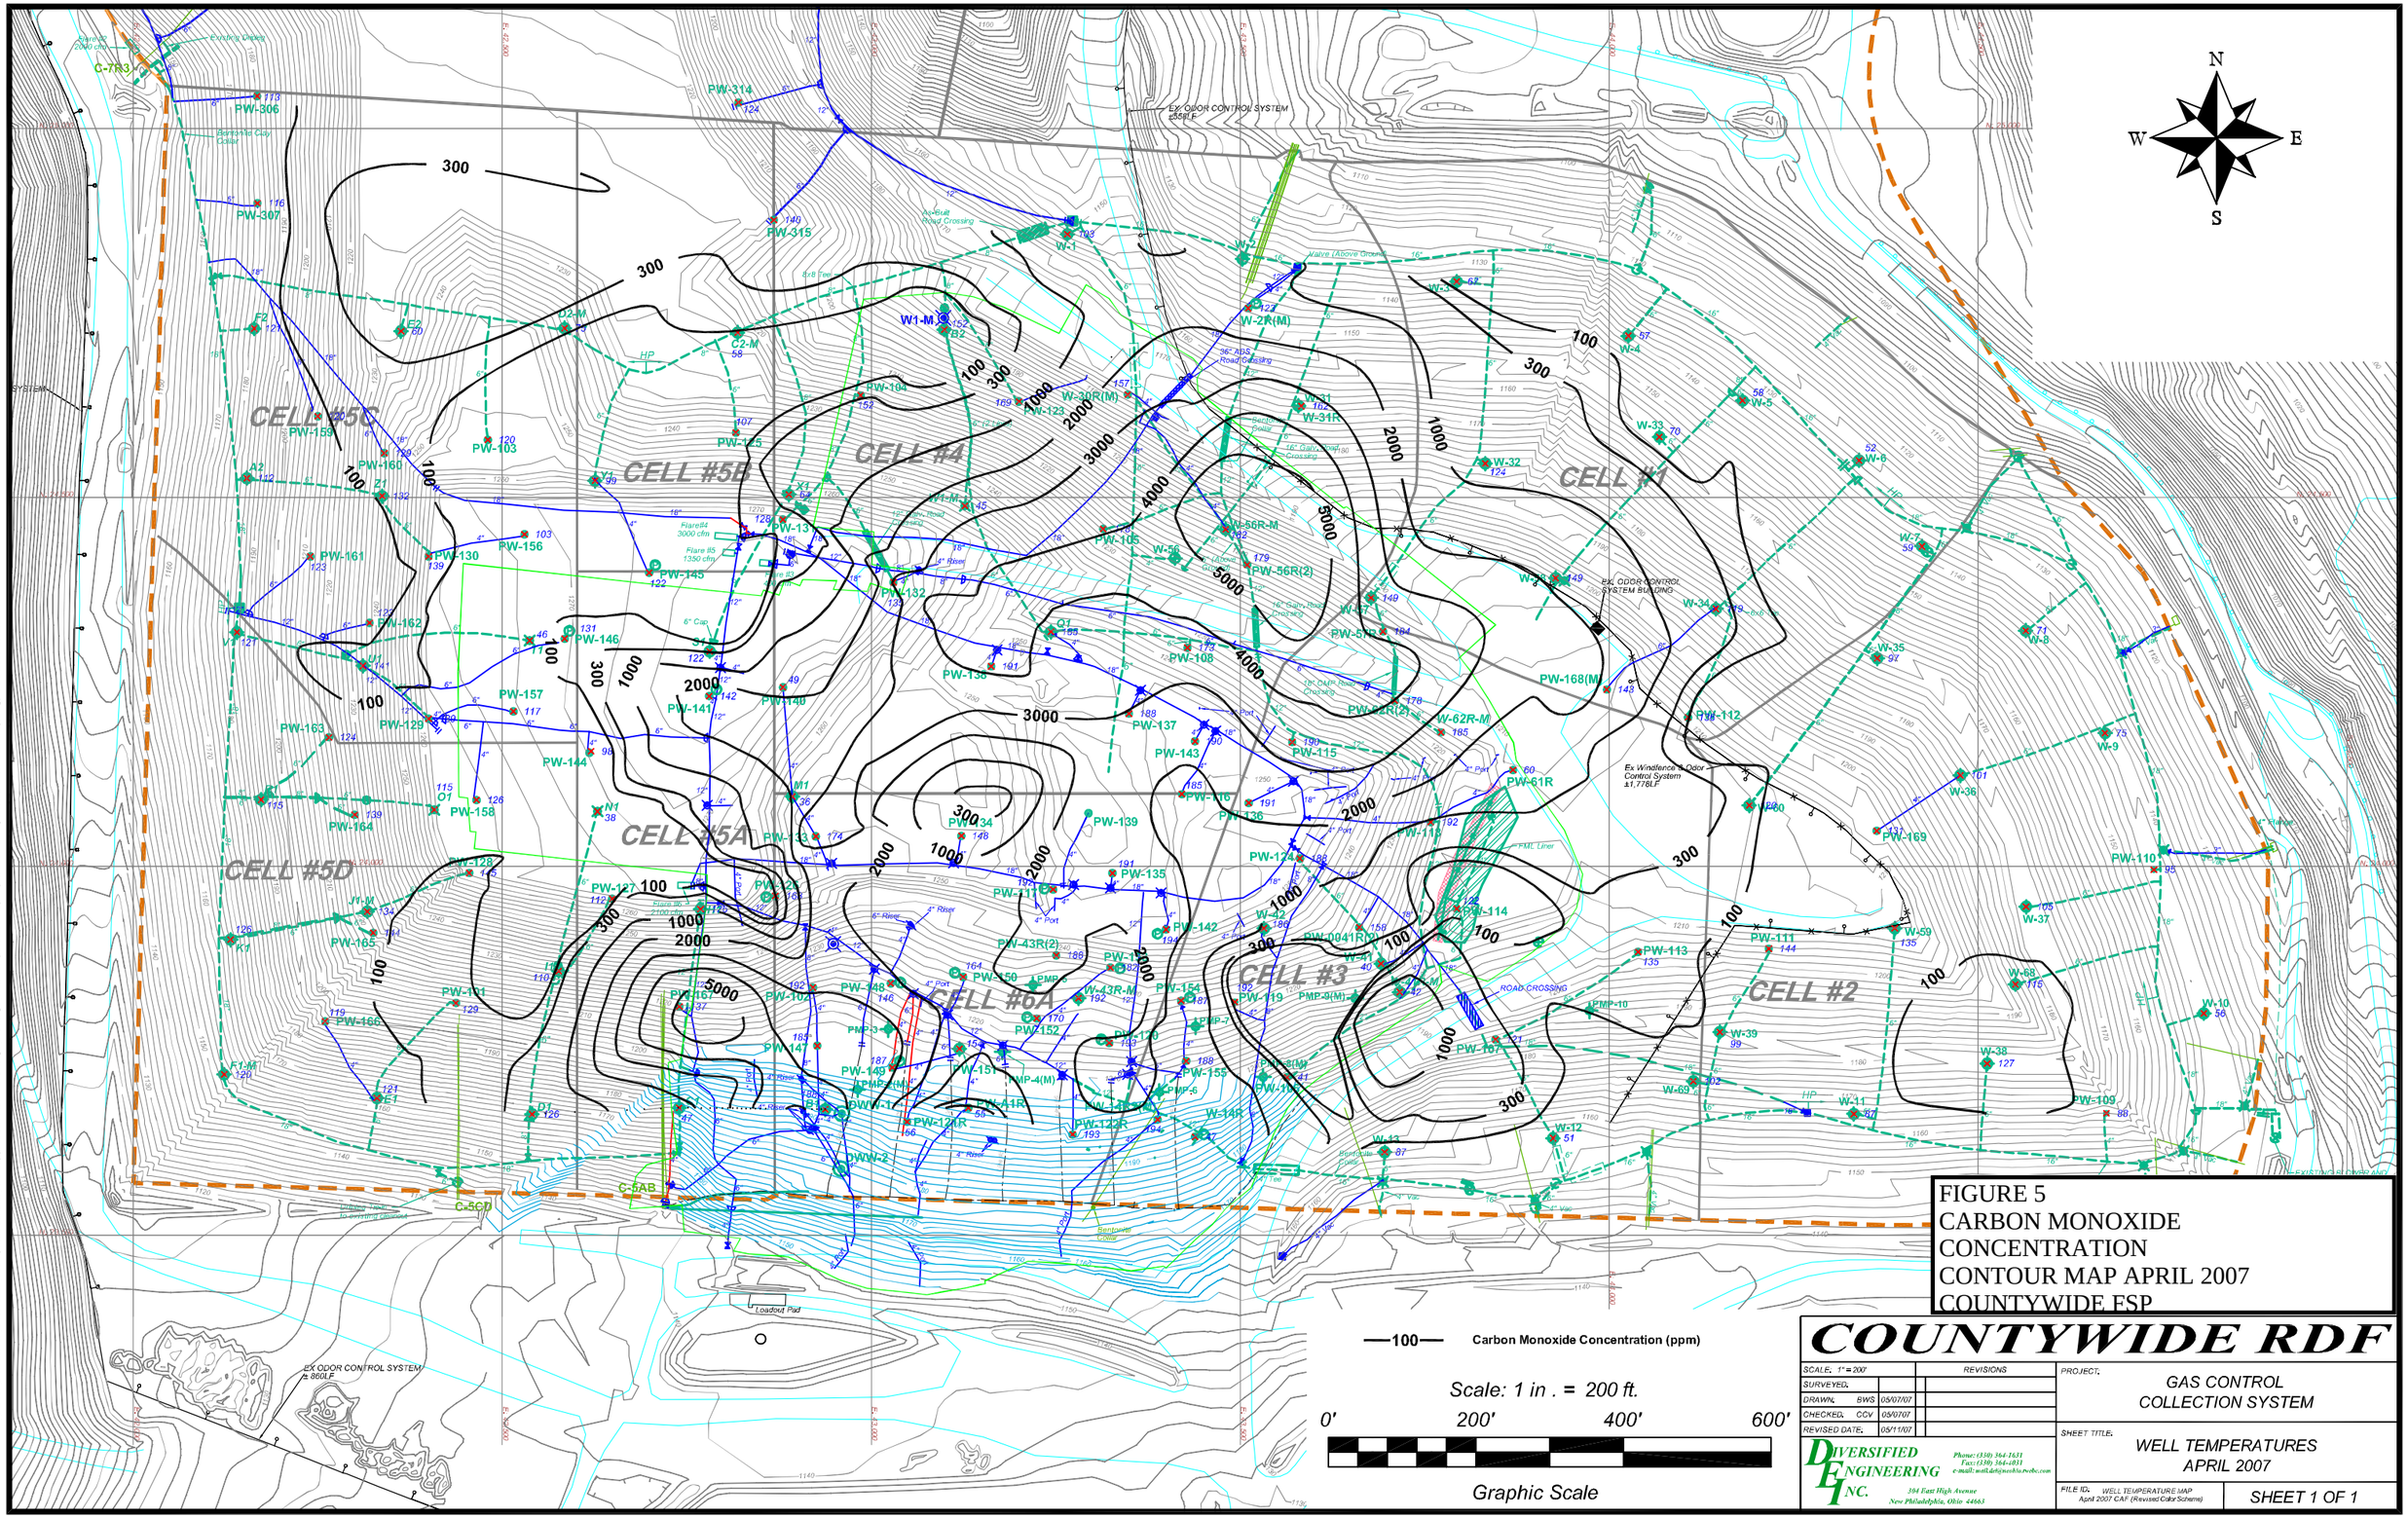

FIGURE 5
CARBON MONOXIDE CONCENTRATION CONTOUR MAP APRIL 2007
COUNTYWIDE FSP

COUNTYWIDE RDF

SCALE: 1" = 200'		REVISIONS
SURVEYED:		
DRAWN:	BWS	05/07/07
CHECKED:	CCV	05/07/07
REVISED DATE:		05/11/07

PROJECT: GAS CONTROL COLLECTION SYSTEM

SHEET TITLE: WELL TEMPERATURES APRIL 2007

FILE ID: WELL TEMPERATURE MAP April 2007 CAF (Revised Color Scheme)

SHEET 1 OF 1

DIVERSIFIED ENGINEERING INC.
Phone: (330) 364-1631
Fax: (330) 364-4031
e-mail: mail.dei@neohio.webc.com
394 East High Avenue
New Philadelphia, Ohio 44663

\\Server\d on server\LANDFILLS\Countywide Landfill\Fire Suppression Plan - Drawings\Drawings\Well Temperature Map April 2007 CAF (Revised Color Scheme).dwg, 5/16/2007 2:02:38 PM